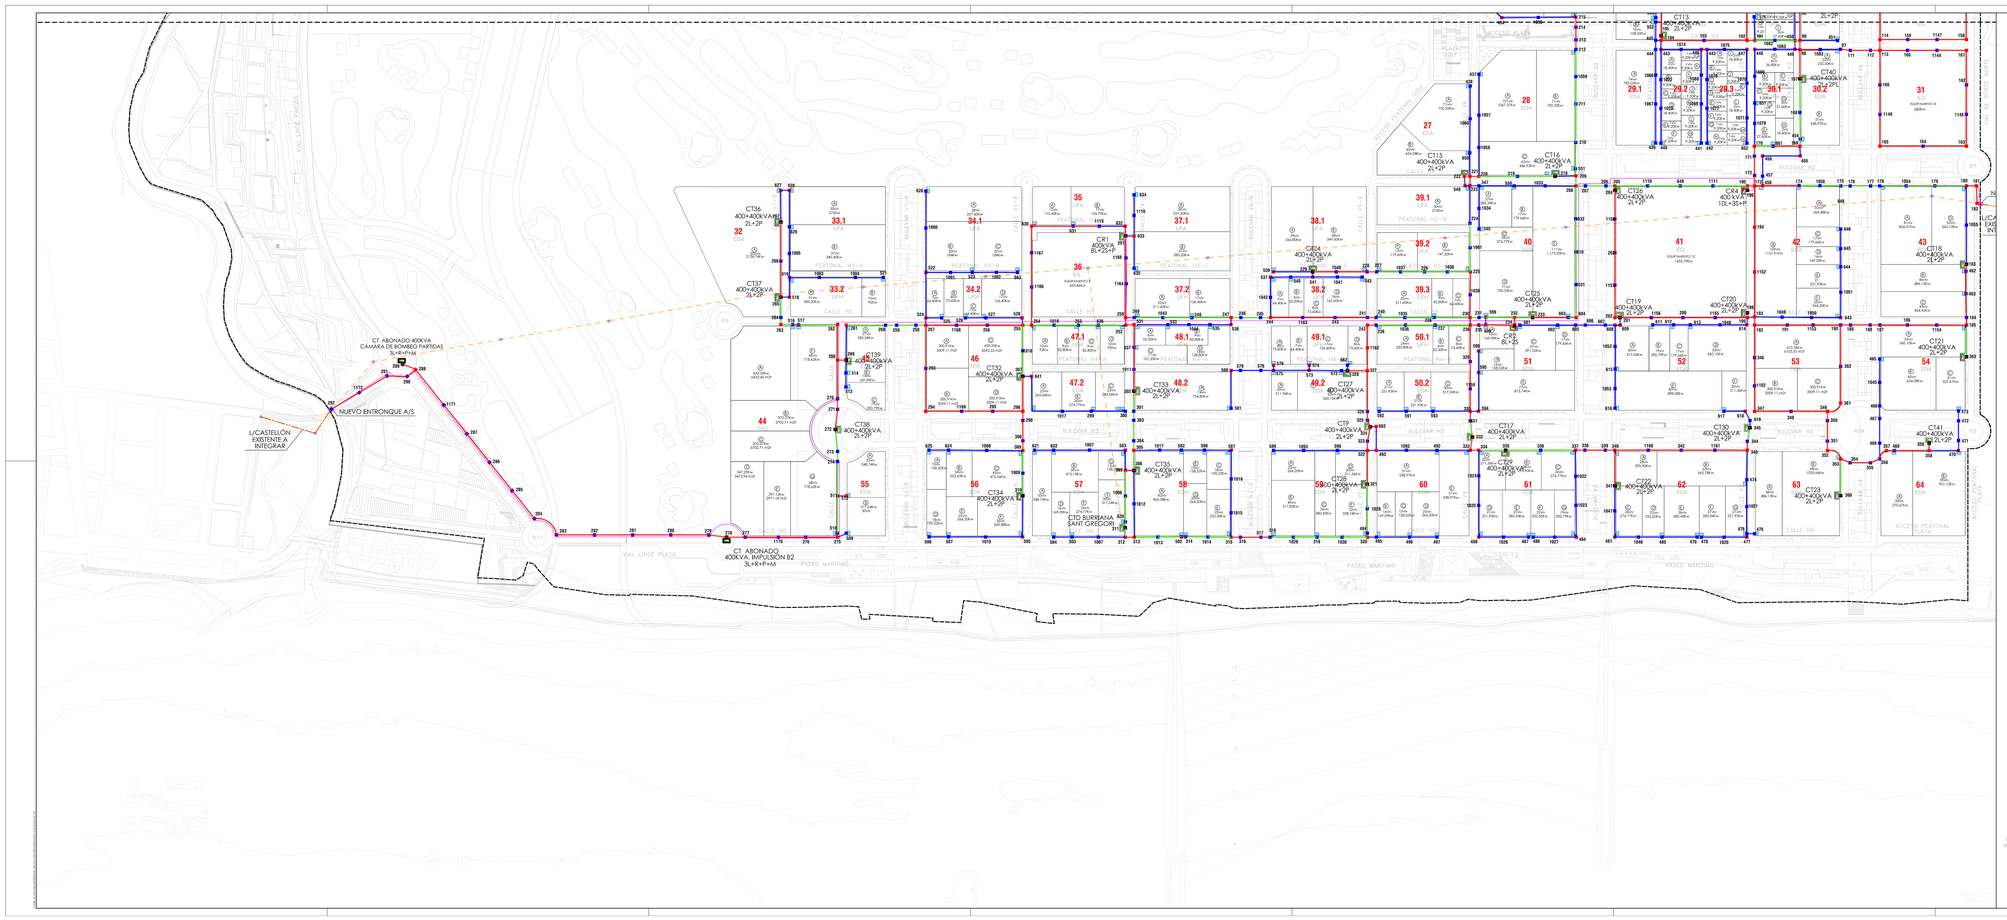
CT ABONADO 400KVA
CAMARA DE BOMBEO PARTIDAS
3L+R+P+M
NUEVO ENTRONQUE A/S
L/CASTELLÓN EXISTENTE A INTEGRAR
CT1 ABONADO
400KVA IMPULSION B2
3L+R+P+M
CT3 BURRIANA SANT GREGORI
3L+R+P+M
C134 400+400kVA 2L+2P
C137 400+400kVA 2L+2P
C132 400+400kVA 2L+2P
C136 400+400kVA 2L+2P
CT34 800+400kVA 2L+2P
C135 400+400kVA 2L+2P
C1 400kVA 6L+2S+P
C124 400+400kVA 2L+2P
C126 400+400kVA 2L+2P
C133 400+400kVA 2L+2P
C127 400+400kVA 2L+2P
C19 400+400kVA 2L+2P
C135 400+400kVA 2L+2P
C115 400+400kVA 2L+2P
C116 400+400kVA 2L+2P
C117 400+400kVA 2L+2P
C120 400+400kVA 2L+2P
C113 400+400kVA 2L+2P
C122 400+400kVA 2L+2P
C119 400+400kVA 2L+2P
C120 400+400kVA 2L+2P
C84 400 kVA 10L+3S+P
C140 400+400kVA 2L+2P
C30 400+400kVA 2L+2P
C123 400+400kVA 2L+2P
C118 400+400kVA 2L+2P
C121 400+400kVA 2L+2P
C141 400+400kVA 2L+2P
C125 400+400kVA 2L+2P
C26 400+400kVA 2L+2P
C49 6L+2S
C139 400+400kVA 2L+2P
C138 400+400kVA 2L+2P
PASEO MARITIMO
VIAL LINDE PLAYA
BULEVAR H3
CALLE H5
CALLE H6
CALLE H7
CALLE H8
PEATONAL H3-A
PEATONAL H3-B
PEATONAL H3-C
